


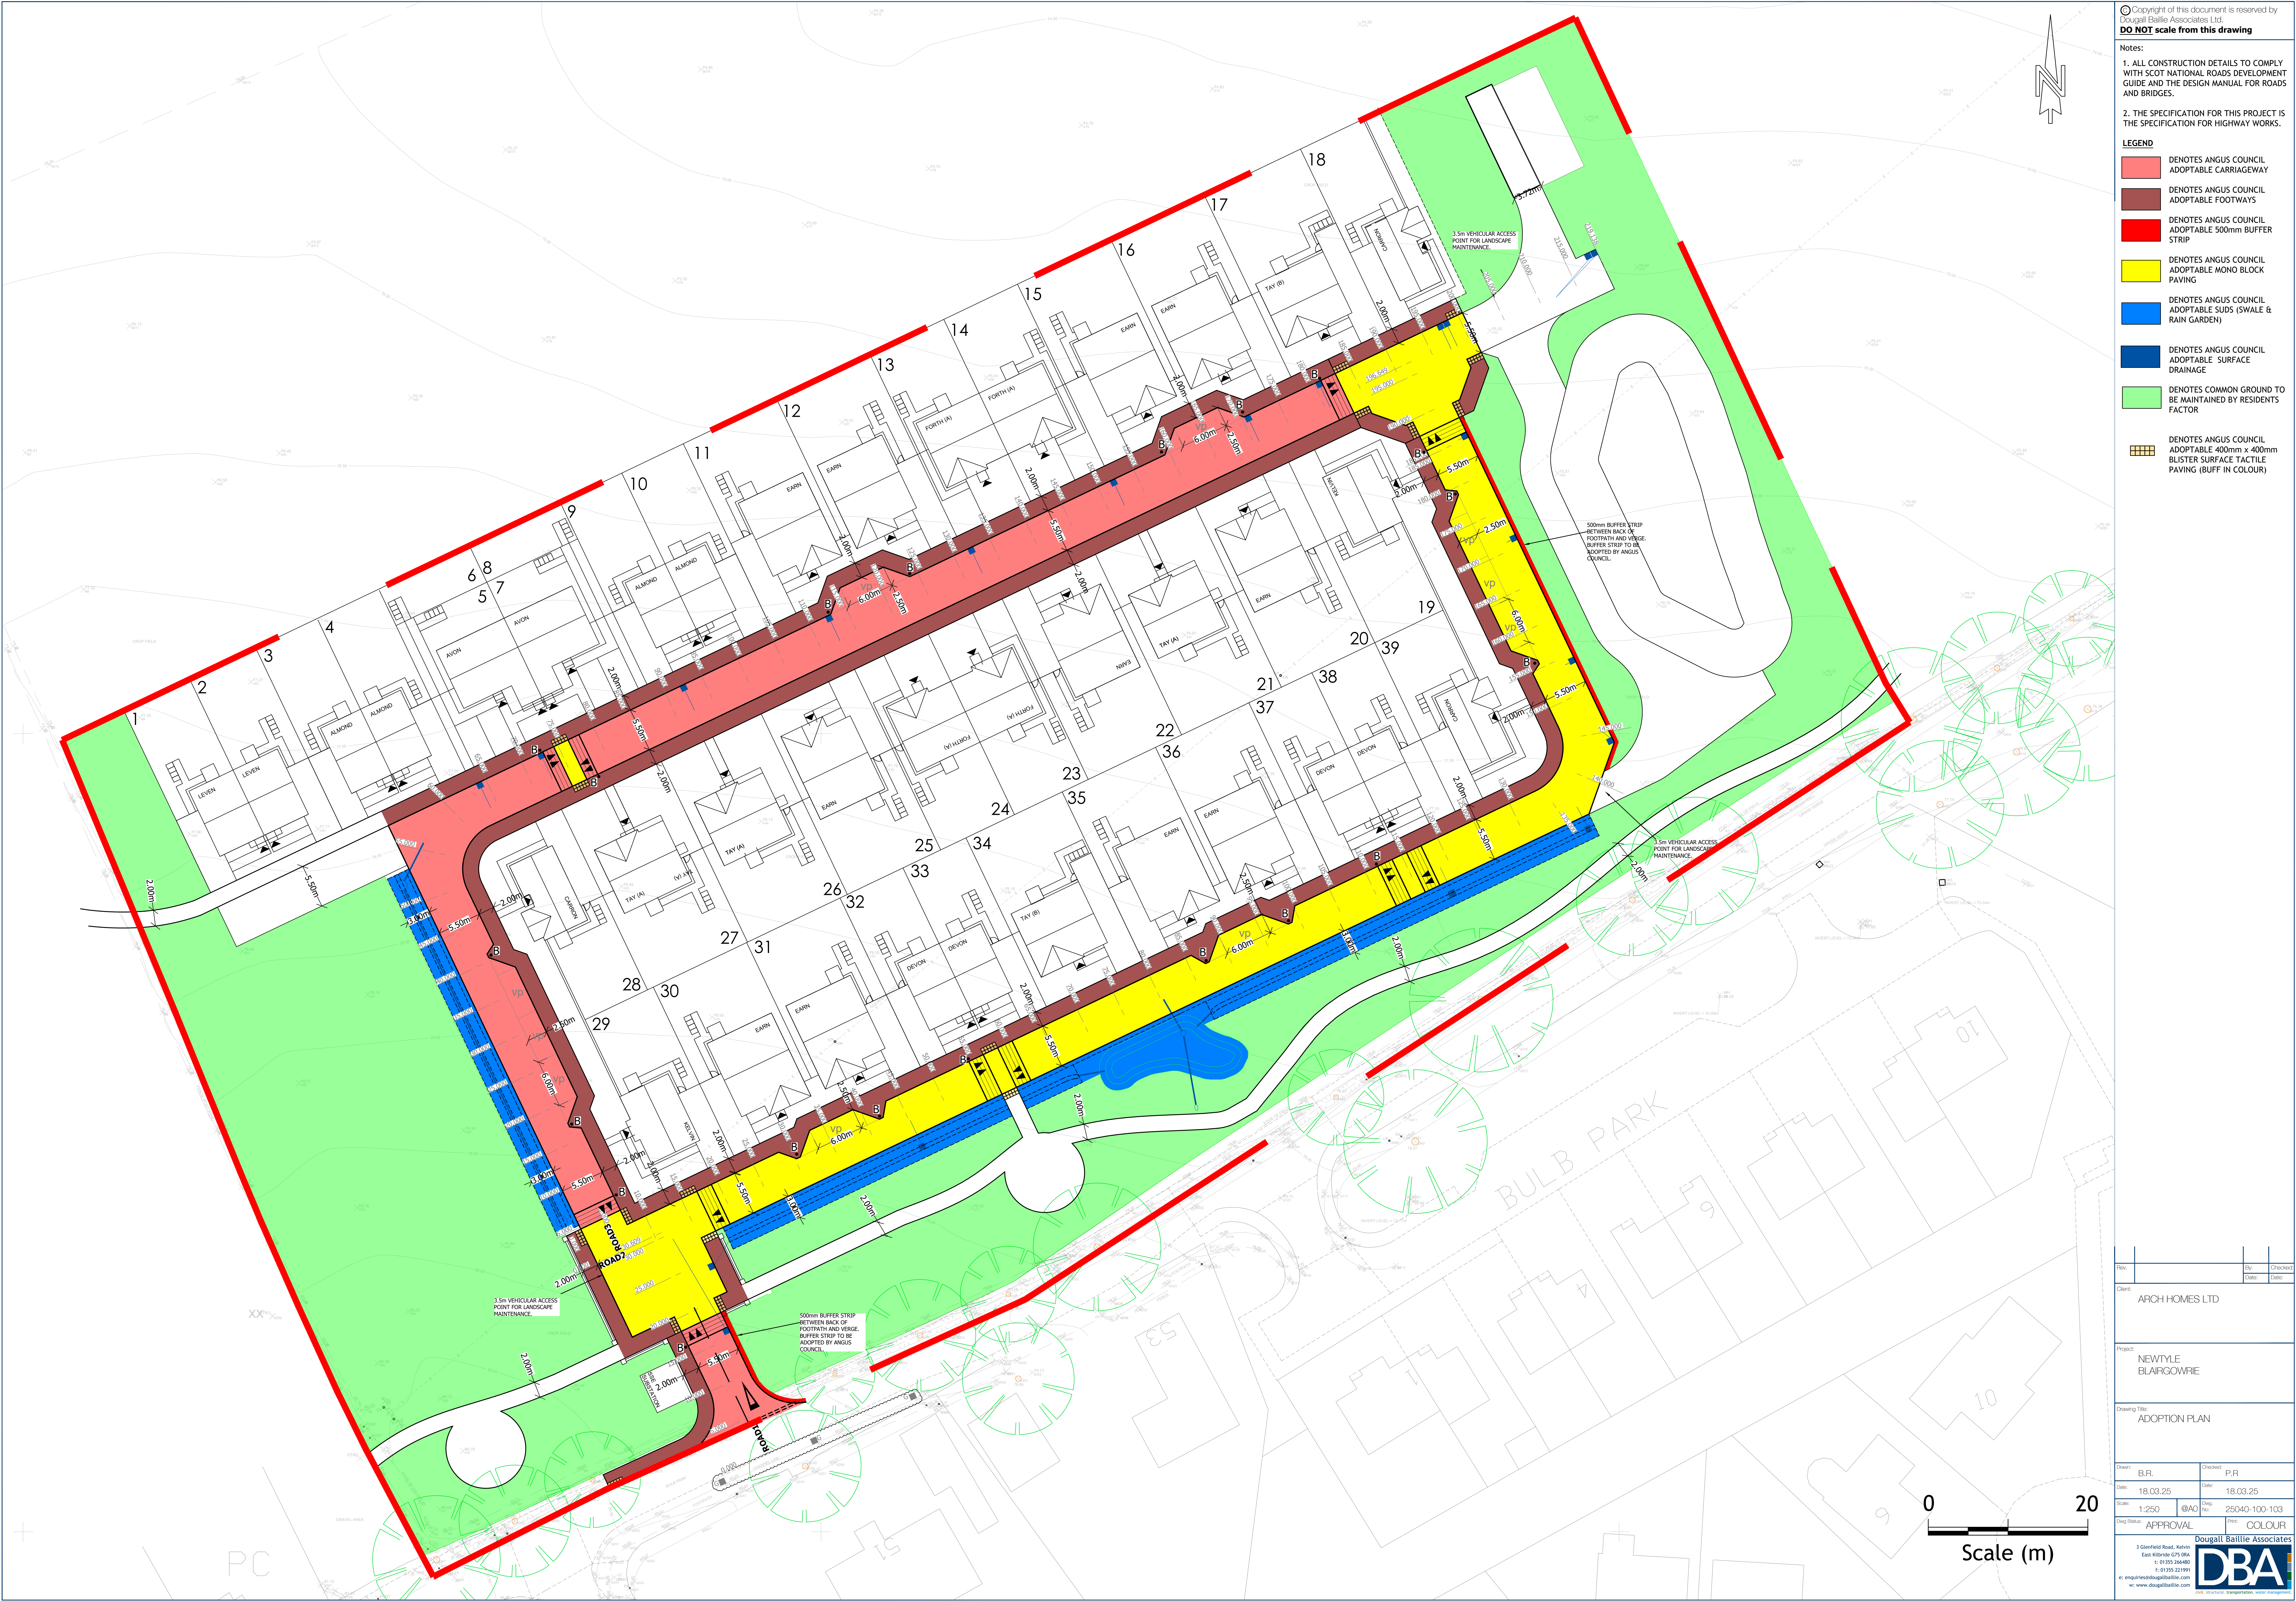

Copyright of this document is reserved by
Dougall Baillie Associates Ltd.
DO NOT scale from this drawing

Notes:
1. ALL CONSTRUCTION DETAILS TO COMPLY WITH SCOT NATIONAL ROADS DEVELOPMENT GUIDE AND THE DESIGN MANUAL FOR ROADS AND BRIDGES.
2. THE SPECIFICATION FOR THIS PROJECT IS THE SPECIFICATION FOR HIGHWAY WORKS.

- LEGEND**
- DENOTES ANGUS COUNCIL ADOPTABLE CARRIAGEWAY
 - DENOTES ANGUS COUNCIL ADOPTABLE FOOTWAYS
 - DENOTES ANGUS COUNCIL ADOPTABLE 500mm BUFFER STRIP
 - DENOTES ANGUS COUNCIL ADOPTABLE MONO BLOCK PAVING
 - DENOTES ANGUS COUNCIL ADOPTABLE SUDS (SWALE & RAIN GARDEN)
 - DENOTES ANGUS COUNCIL ADOPTABLE SURFACE DRAINAGE
 - DENOTES ANGUS COUNCIL ADOPTABLE 400mm x 400mm BLISTER SURFACE TACTILE PAVING (BUFF IN COLOUR)
 - DENOTES COMMON GROUND TO BE MAINTAINED BY RESIDENTS FACTOR

Rev		By	Checked
Client	ARCH HOMES LTD		
Project	NEWTYLE BLAIRGOWRIE		
Drawing Title	ADOPTION PLAN		
Client	B.R.	Checked	P.R.
Date	18.03.25	Date	18.03.25
Scale	1:250	Drawn	25040-100-103
Drawn Status	APPROVAL	Rev	COLOUR
Dougall Baillie Associates			
3 Glenfield Road, Kelvin East Kilbride G75 8DA T: 01355 344400 F: 01355 321991 E: enquiries@dougallbaillie.com W: www.dougallbaillie.com			
DBA			
civil, structural, transportation, water management			